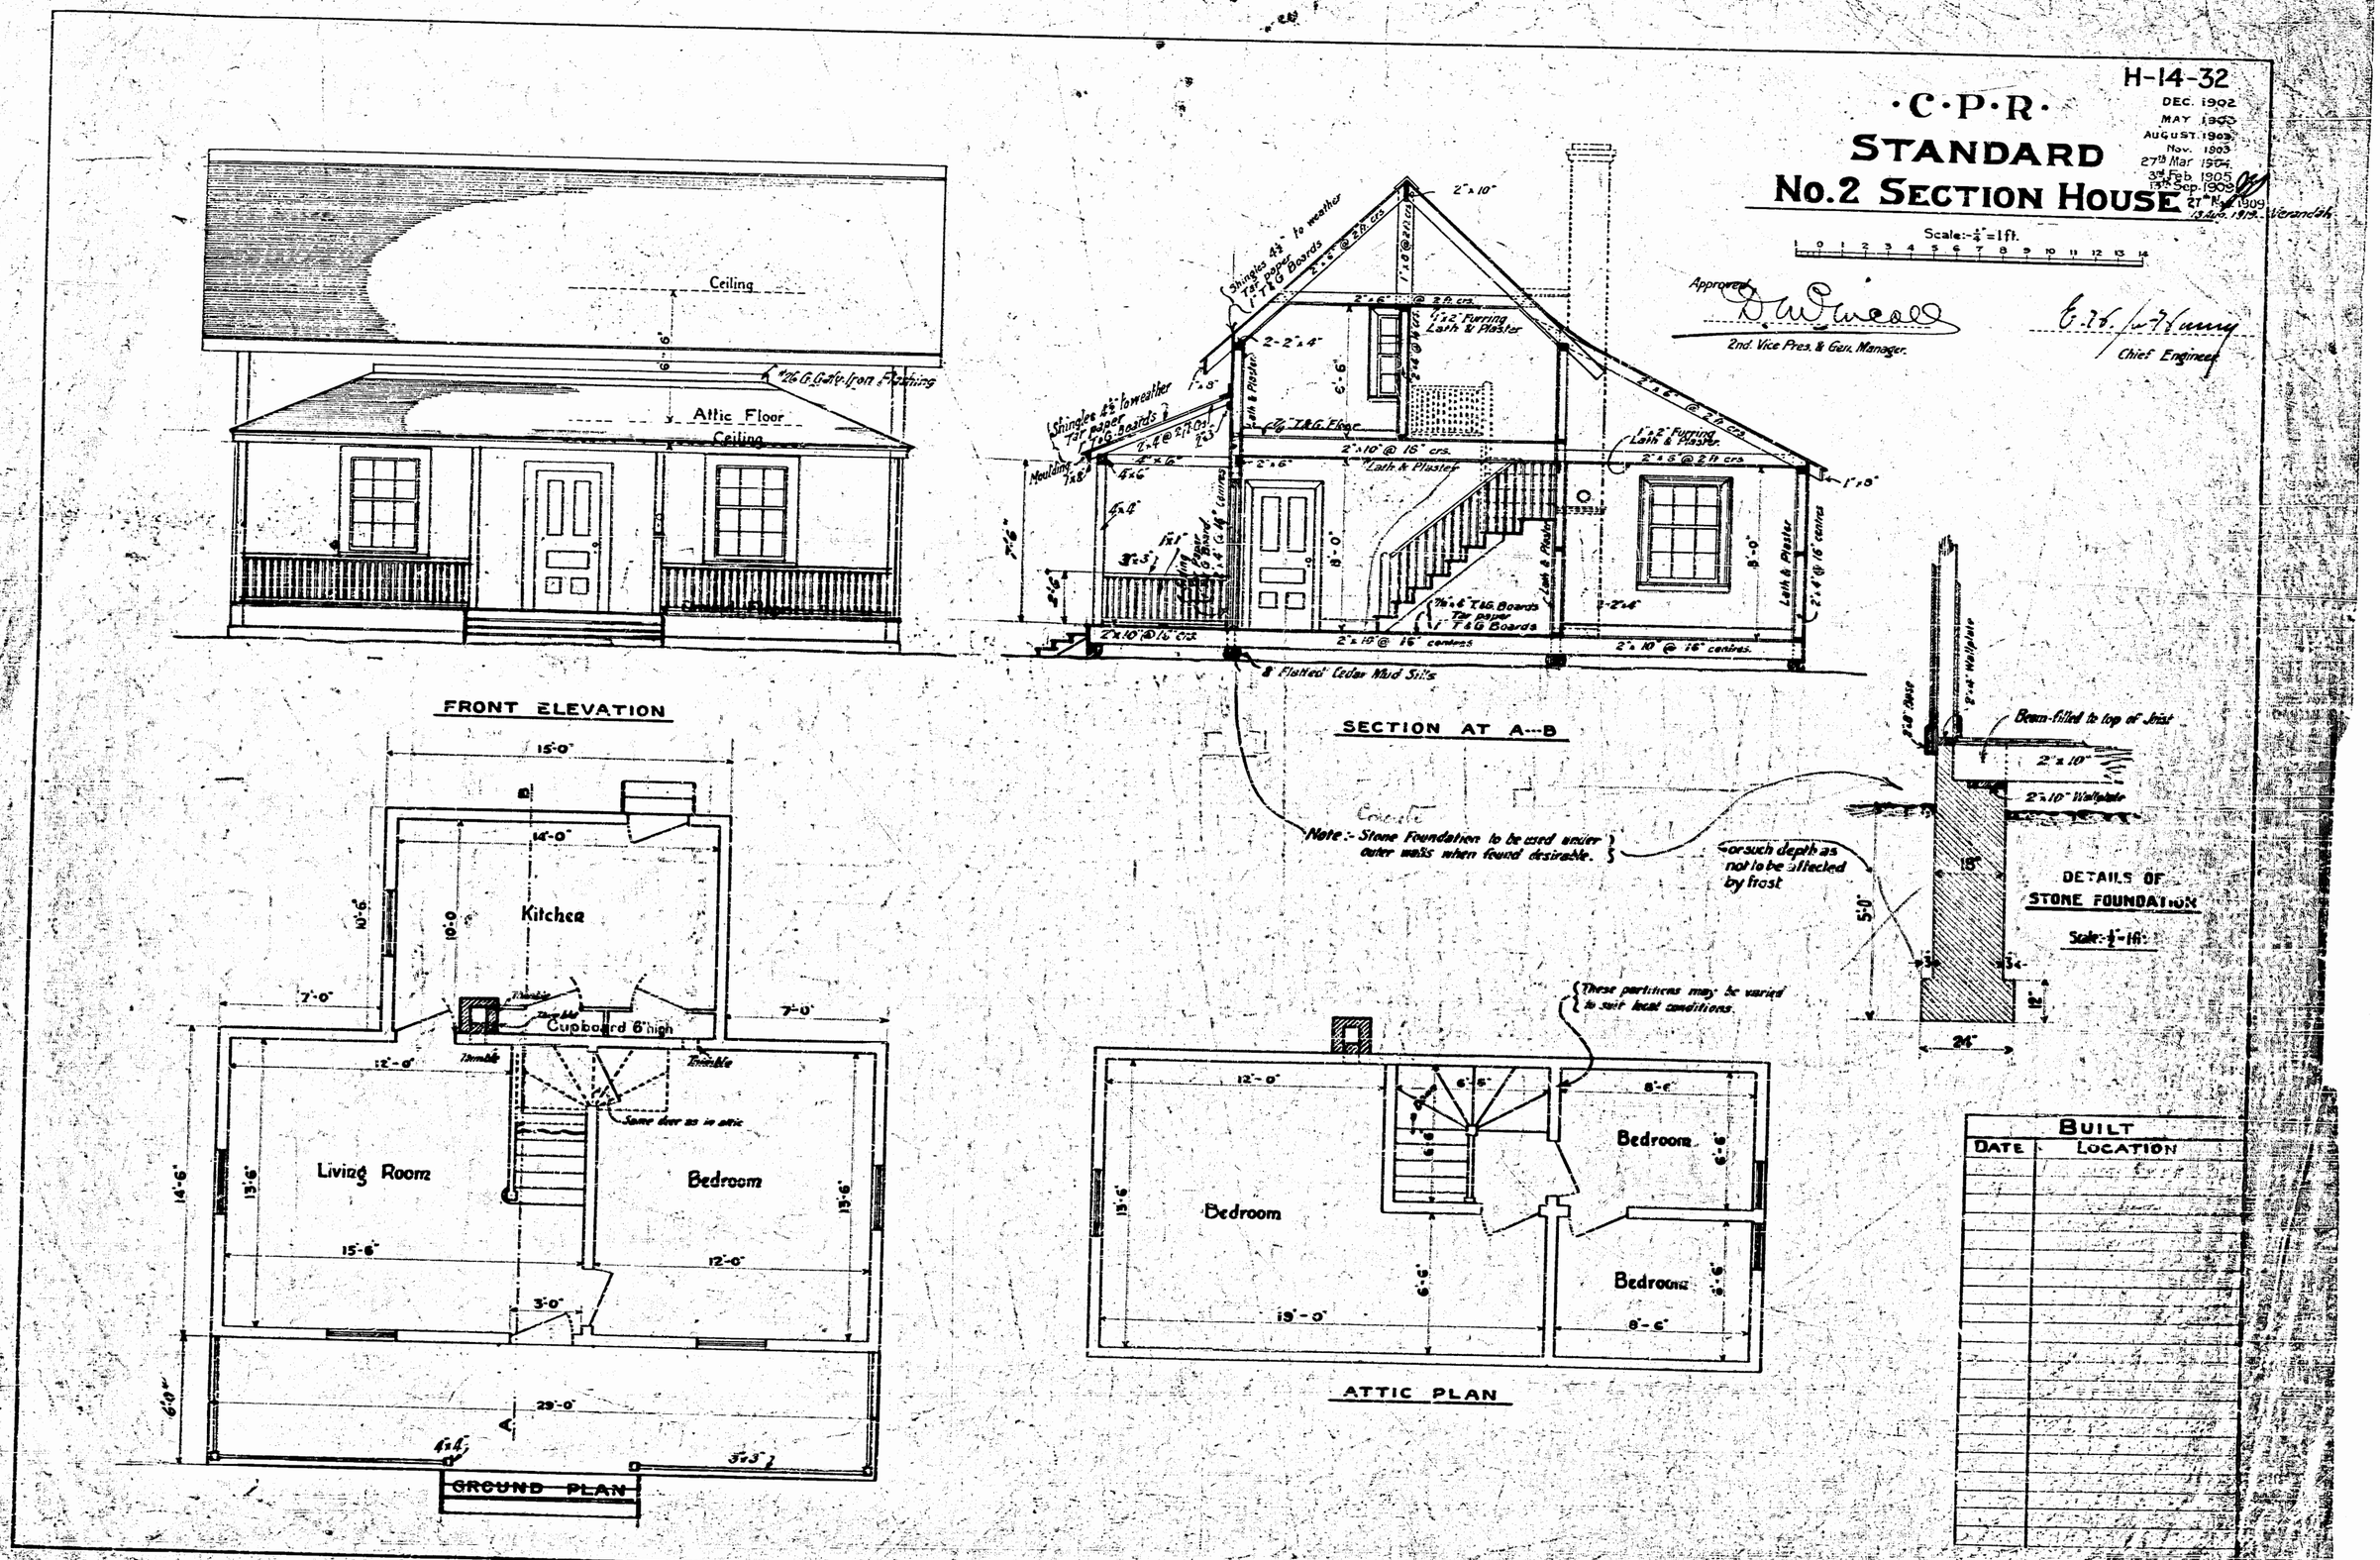
H-14-32
DEC. 1902
MAY 1903
AUGUST 1903
Nov. 1903
27th Mar 1904
3rd Feb 1905
13th Sep. 1909
27th Nov 1909
13 Aug. 1919. Verandah
·C·P·R·
STANDARD
No. 2 SECTION HOUSE
Scale:- 1/4" = 1 ft.
Approved
2nd. Vice Pres. & Gen. Manager.
Chief Engineer
Ceiling
Attic Floor
Ceiling
#26 G. Galv. Iron Flashing
FRONT ELEVATION
Shingles 4½" to weather
Tar paper
1" T&G Boards
1"x2" Furring
Lath & Plaster
Moulding
2"x10" @ 16" crs.
2"x10" @ 16" centres
8" Flatted Cedar Mud Sills
SECTION AT A---B
Note:- Stone Foundation to be used under outer walls when found desirable.
or such depth as not to be affected by frost
Beam-filled to top of Joist
2"x10"
2"x10" Wallplate
DETAILS OF STONE FOUNDATION
Scale:- 1/2" = 1 ft.
Kitchen
Cupboard 6" high
Thimble
Same door as in attic
Living Room
Bedroom
GROUND PLAN
These partitions may be varied to suit local conditions.
Bedroom
Bedroom
Bedroom
ATTIC PLAN
BUILT
DATE
LOCATION
Complete Set H-14-32, 33, 34